ELMWOOD CEMETERY
SEARSPORT, MAINE

APRIL 29, 2009

FIREMEN NOT FOUND:

LEBBEUS CURTIS
ELIJAH CYPHERS

VETERANS = V
MARITIME = M
FIREMEN = F

ALL LOTS ARE SOLD, EXCEPT WHERE NOTED AS AVAILABLE.

NEW LOTS FOR SALE ARE ELEVEN FEET BY SIXTEEN FEET.

LOTS CONTAIN FOUR ELEVEN FOOT BY FOUR FOOT GRAVES.

GRAVES ARE NUMBERED RIGHT TO LEFT, 1 TO 4. EXAMPLE = LOT # 188-3.

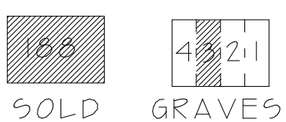

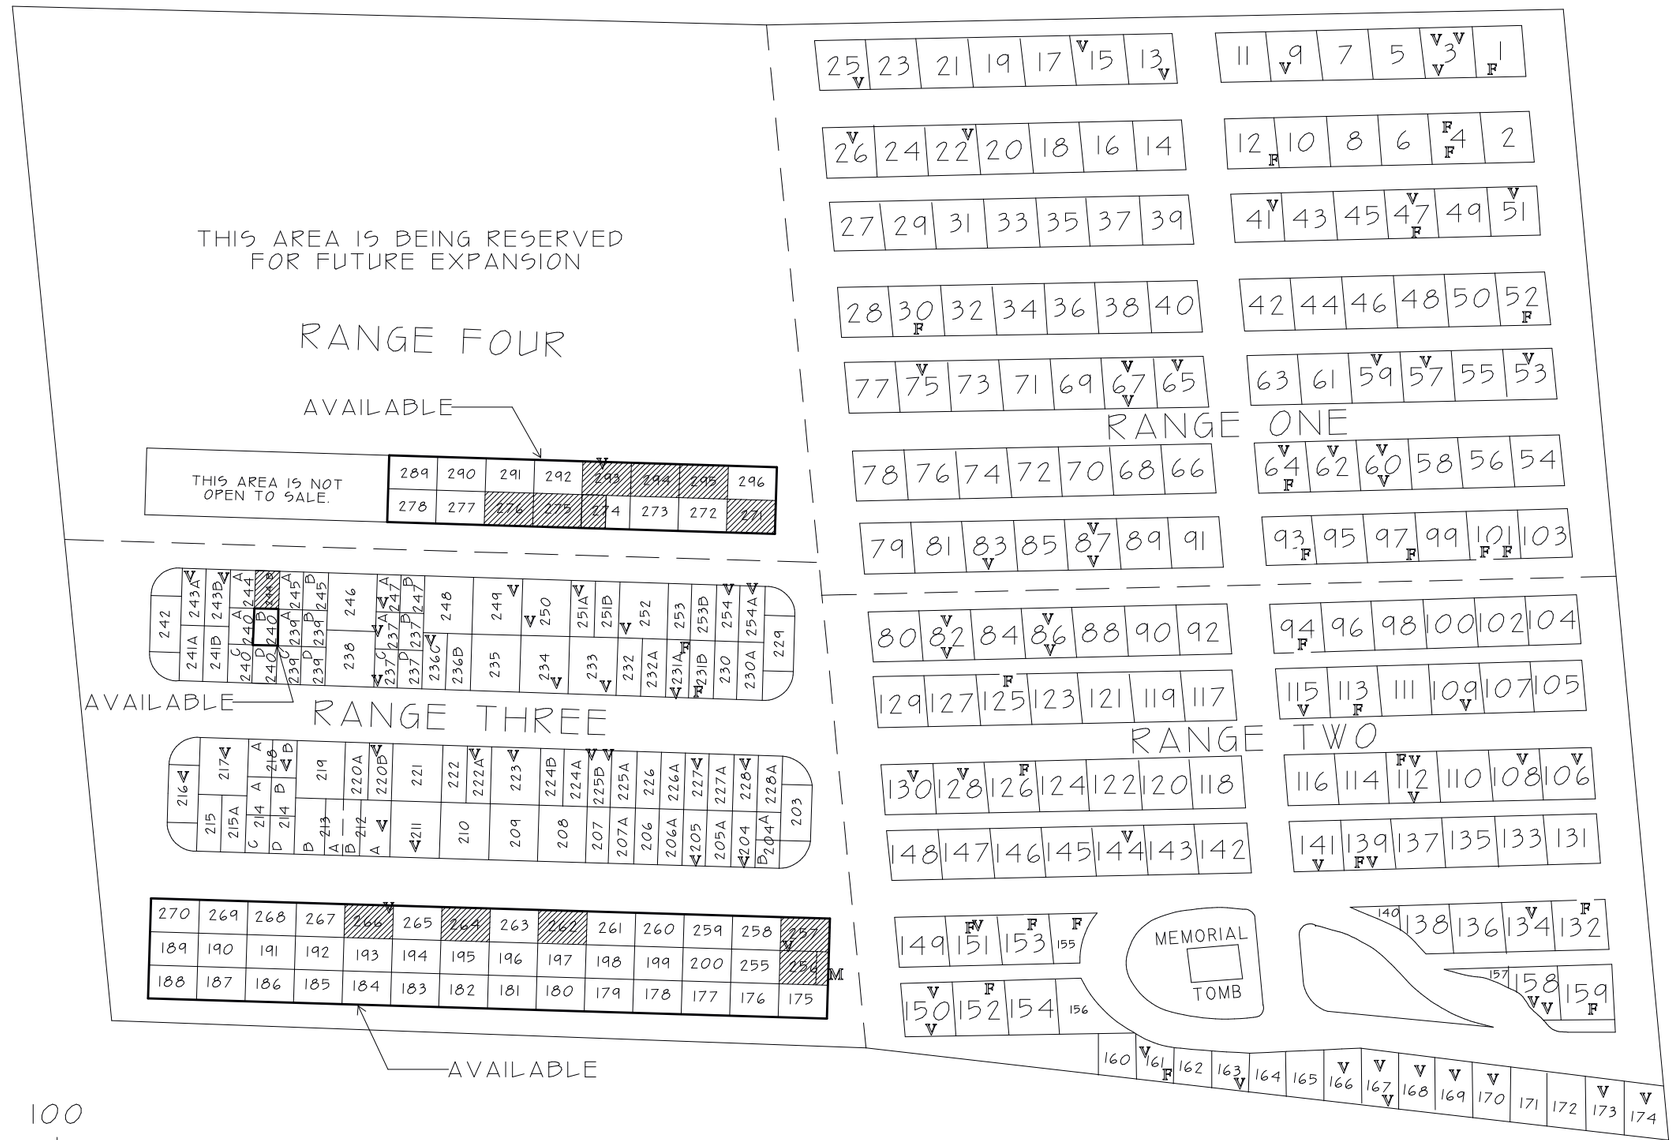

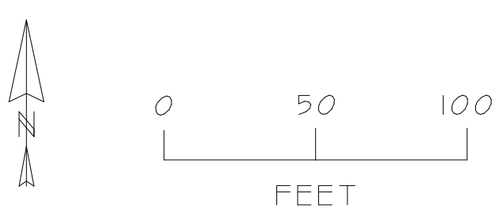

SEARSPORT GIS
2008, 2012, 2013, 2014